HARTLAND ROAD
DEDICATED TURNING LANES

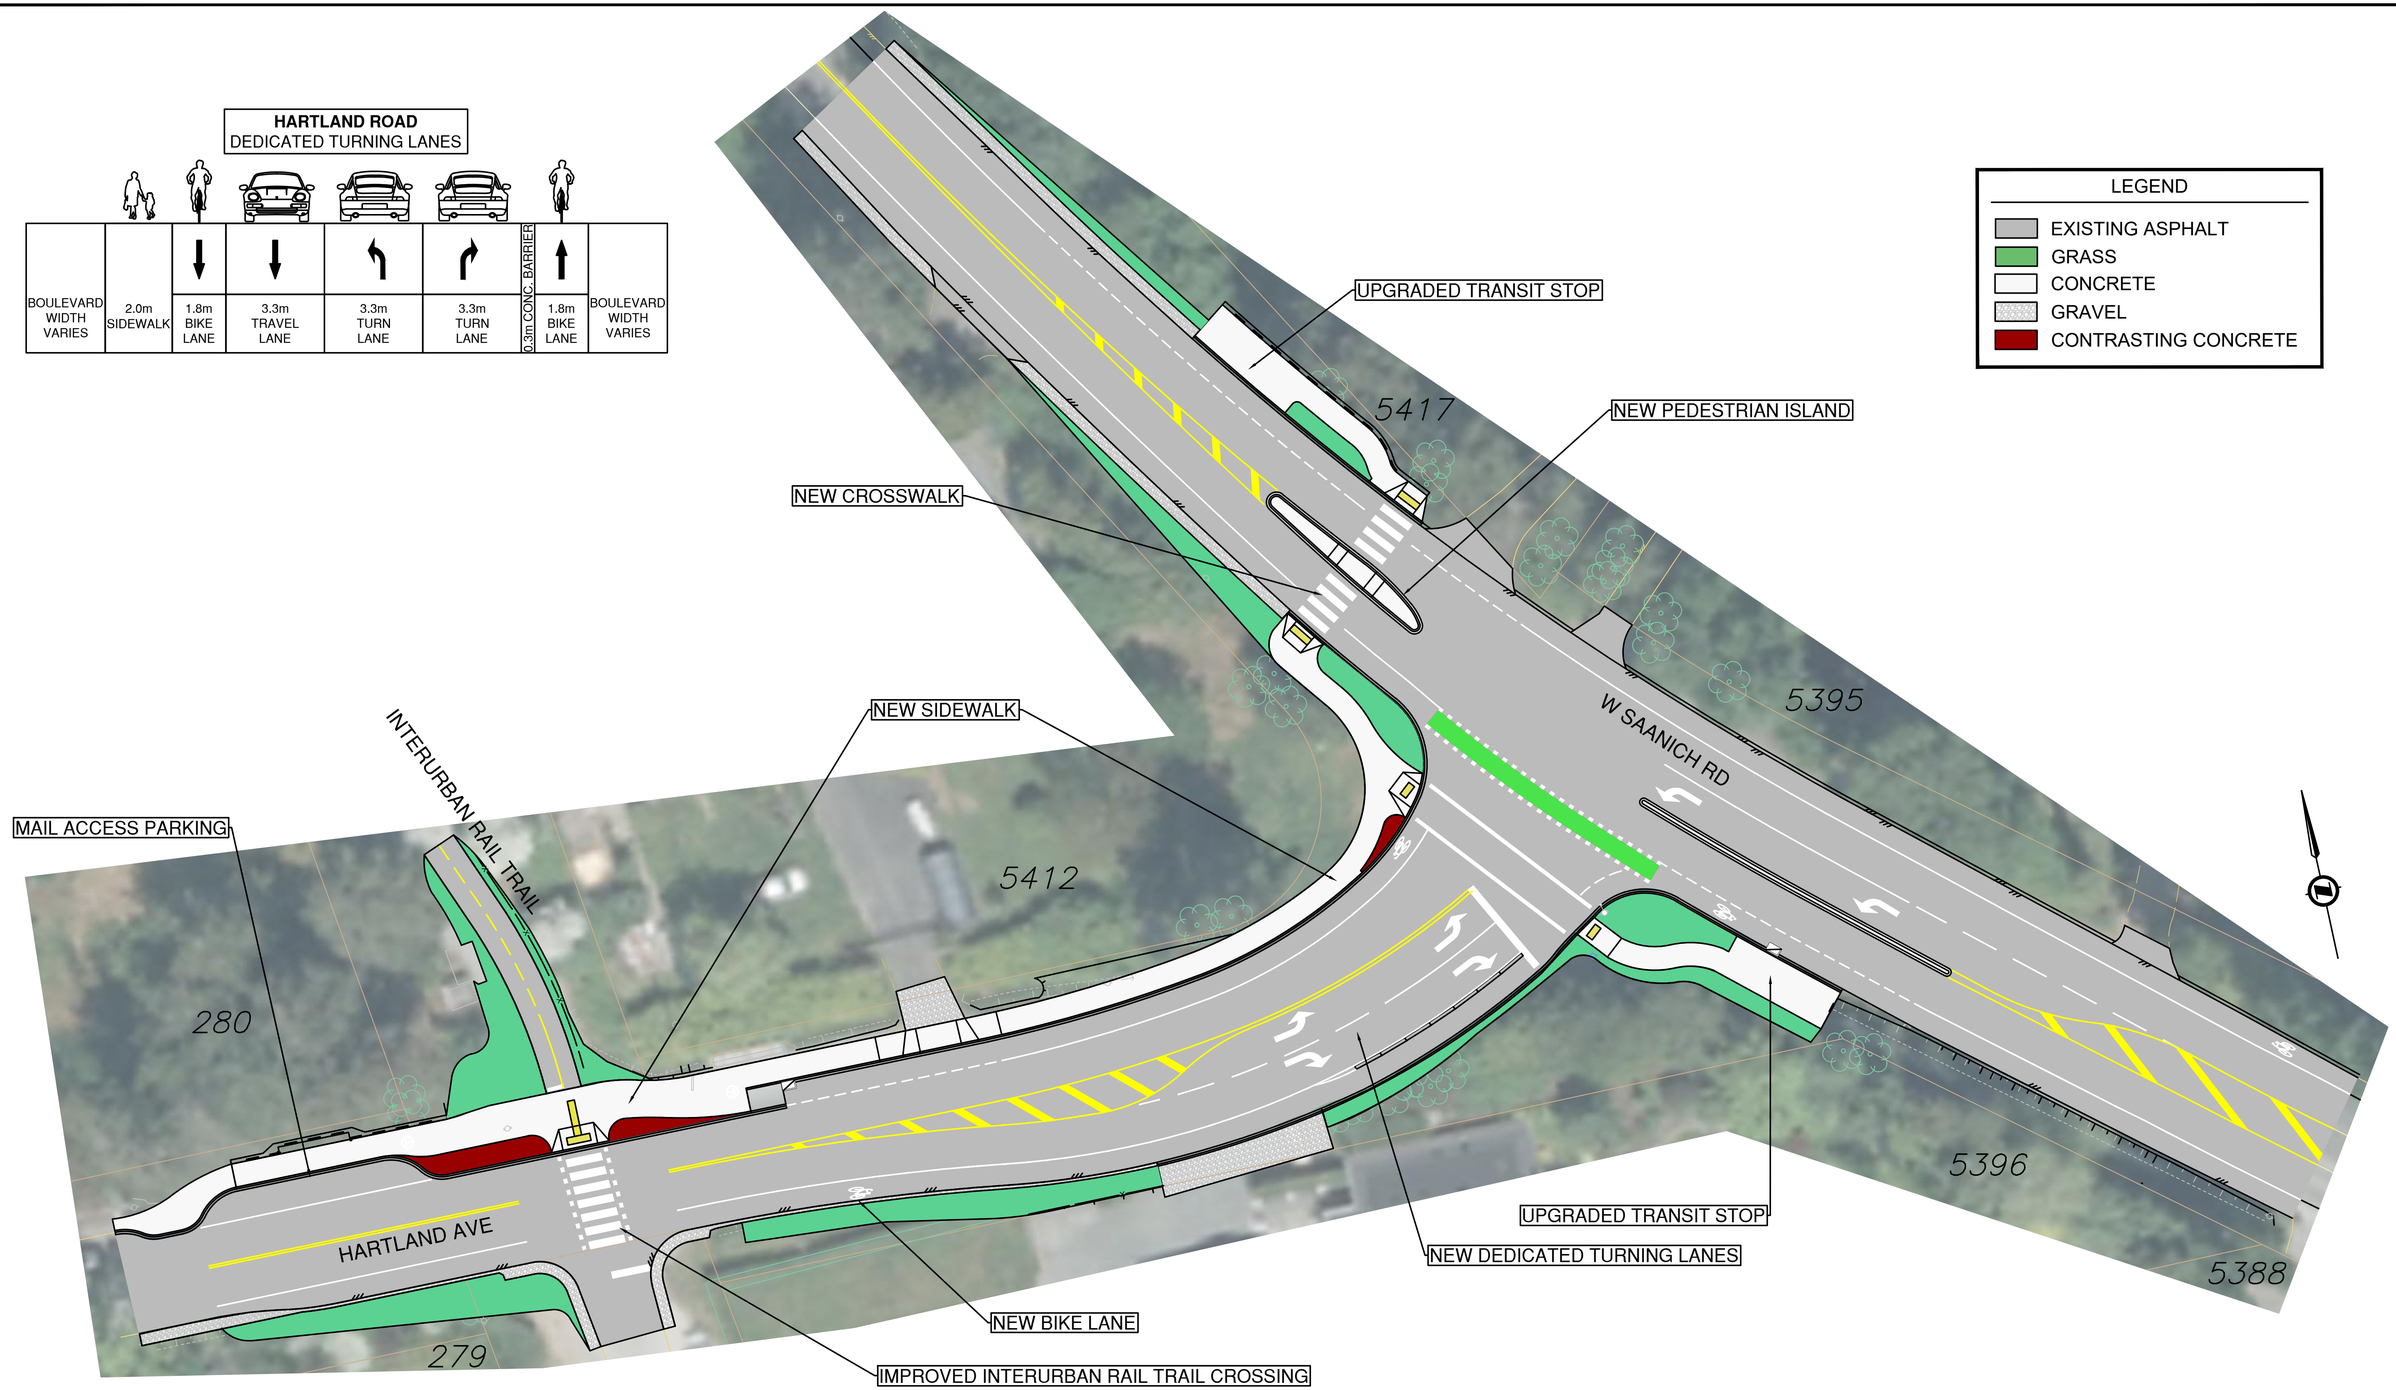

ISL
1051 Vancouver St, Victoria, BC V8V 3k3
T: (250)361-3230 F: (604)629-5756

HARTLAND AVENUE AND WEST SAANICH ROAD

CRD
Making a difference...together

HARTLAND AREA TRANSPORTATION IMPROVEMENTS

PLAN - MAY 2024

NOT TO SCALE

SHT. No. 1 OF 3

G:\PROJECTS\33000\33600\33614_CRD_HARTLAND_IMPROVED_INTERSECTIONS\02_CADD\20_DRAFTING\202_PRODUCTION\240417_HARTLAND_W_SAANICH_PUBLIC_INFO_PLOT_33614.DWG
PLOT DATE: May 15, 2024

LEGEND

- EXISTING ASPHALT
- GRASS
- CONCRETE
- GRAVEL
- CONTRASTING CONCRETE

WALLACE DRIVE
DEDICATED TURNING LANES

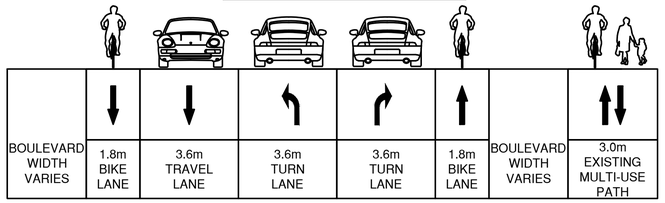

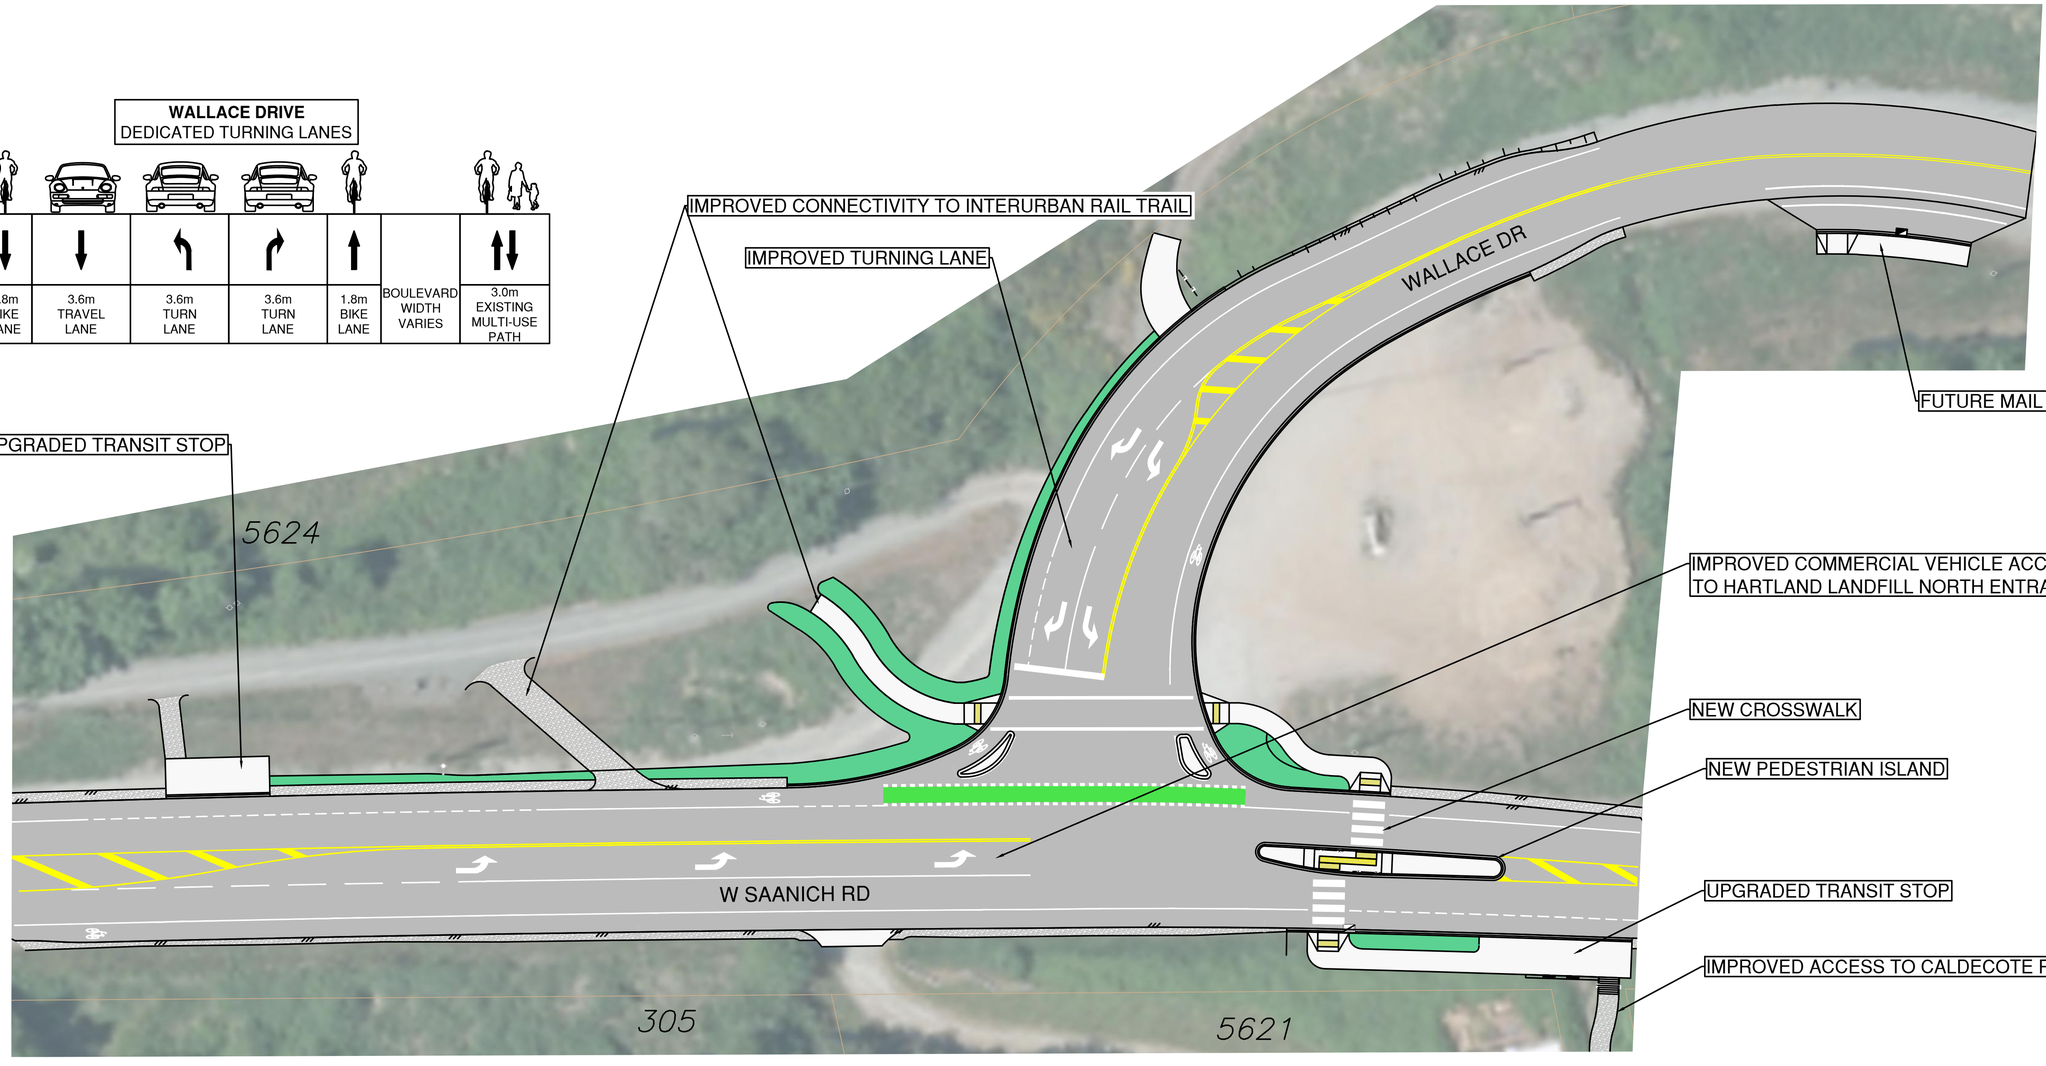

ISL
1051 Vancouver St, Victoria, BC V8V 3k3
T: (250)361-3230 F: (604)629-5756

WALLACE DRIVE AND WEST SAANICH ROAD

CRD
Making a difference...together

HARTLAND AREA TRANSPORTATION IMPROVEMENTS

PLAN - MAY 2024

NOT TO SCALE

SHT. No. 2 OF 3

G:\PROJECTS\33000\33600\33614_CRD_HARTLAND_IMPROVED_INTERSECTIONS\02_CAD\20_DRAFTING\202_PRODUCTION\240417_HARTLAND_W_SAANICH_PUBLIC_INFO_PLOT_33614.DWG
PLOT DATE: May 15, 2024

LEGEND

- EXISTING ASPHALT
- GRASS
- CONCRETE
- GRAVEL
- CONTRASTING CONCRETE

WILLIS POINT ROAD
DEDICATED TURNING LANES

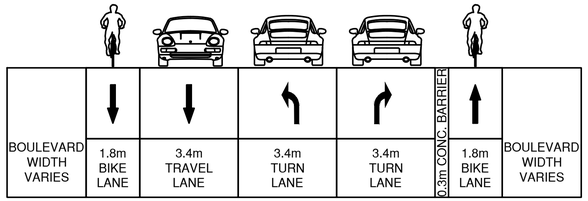

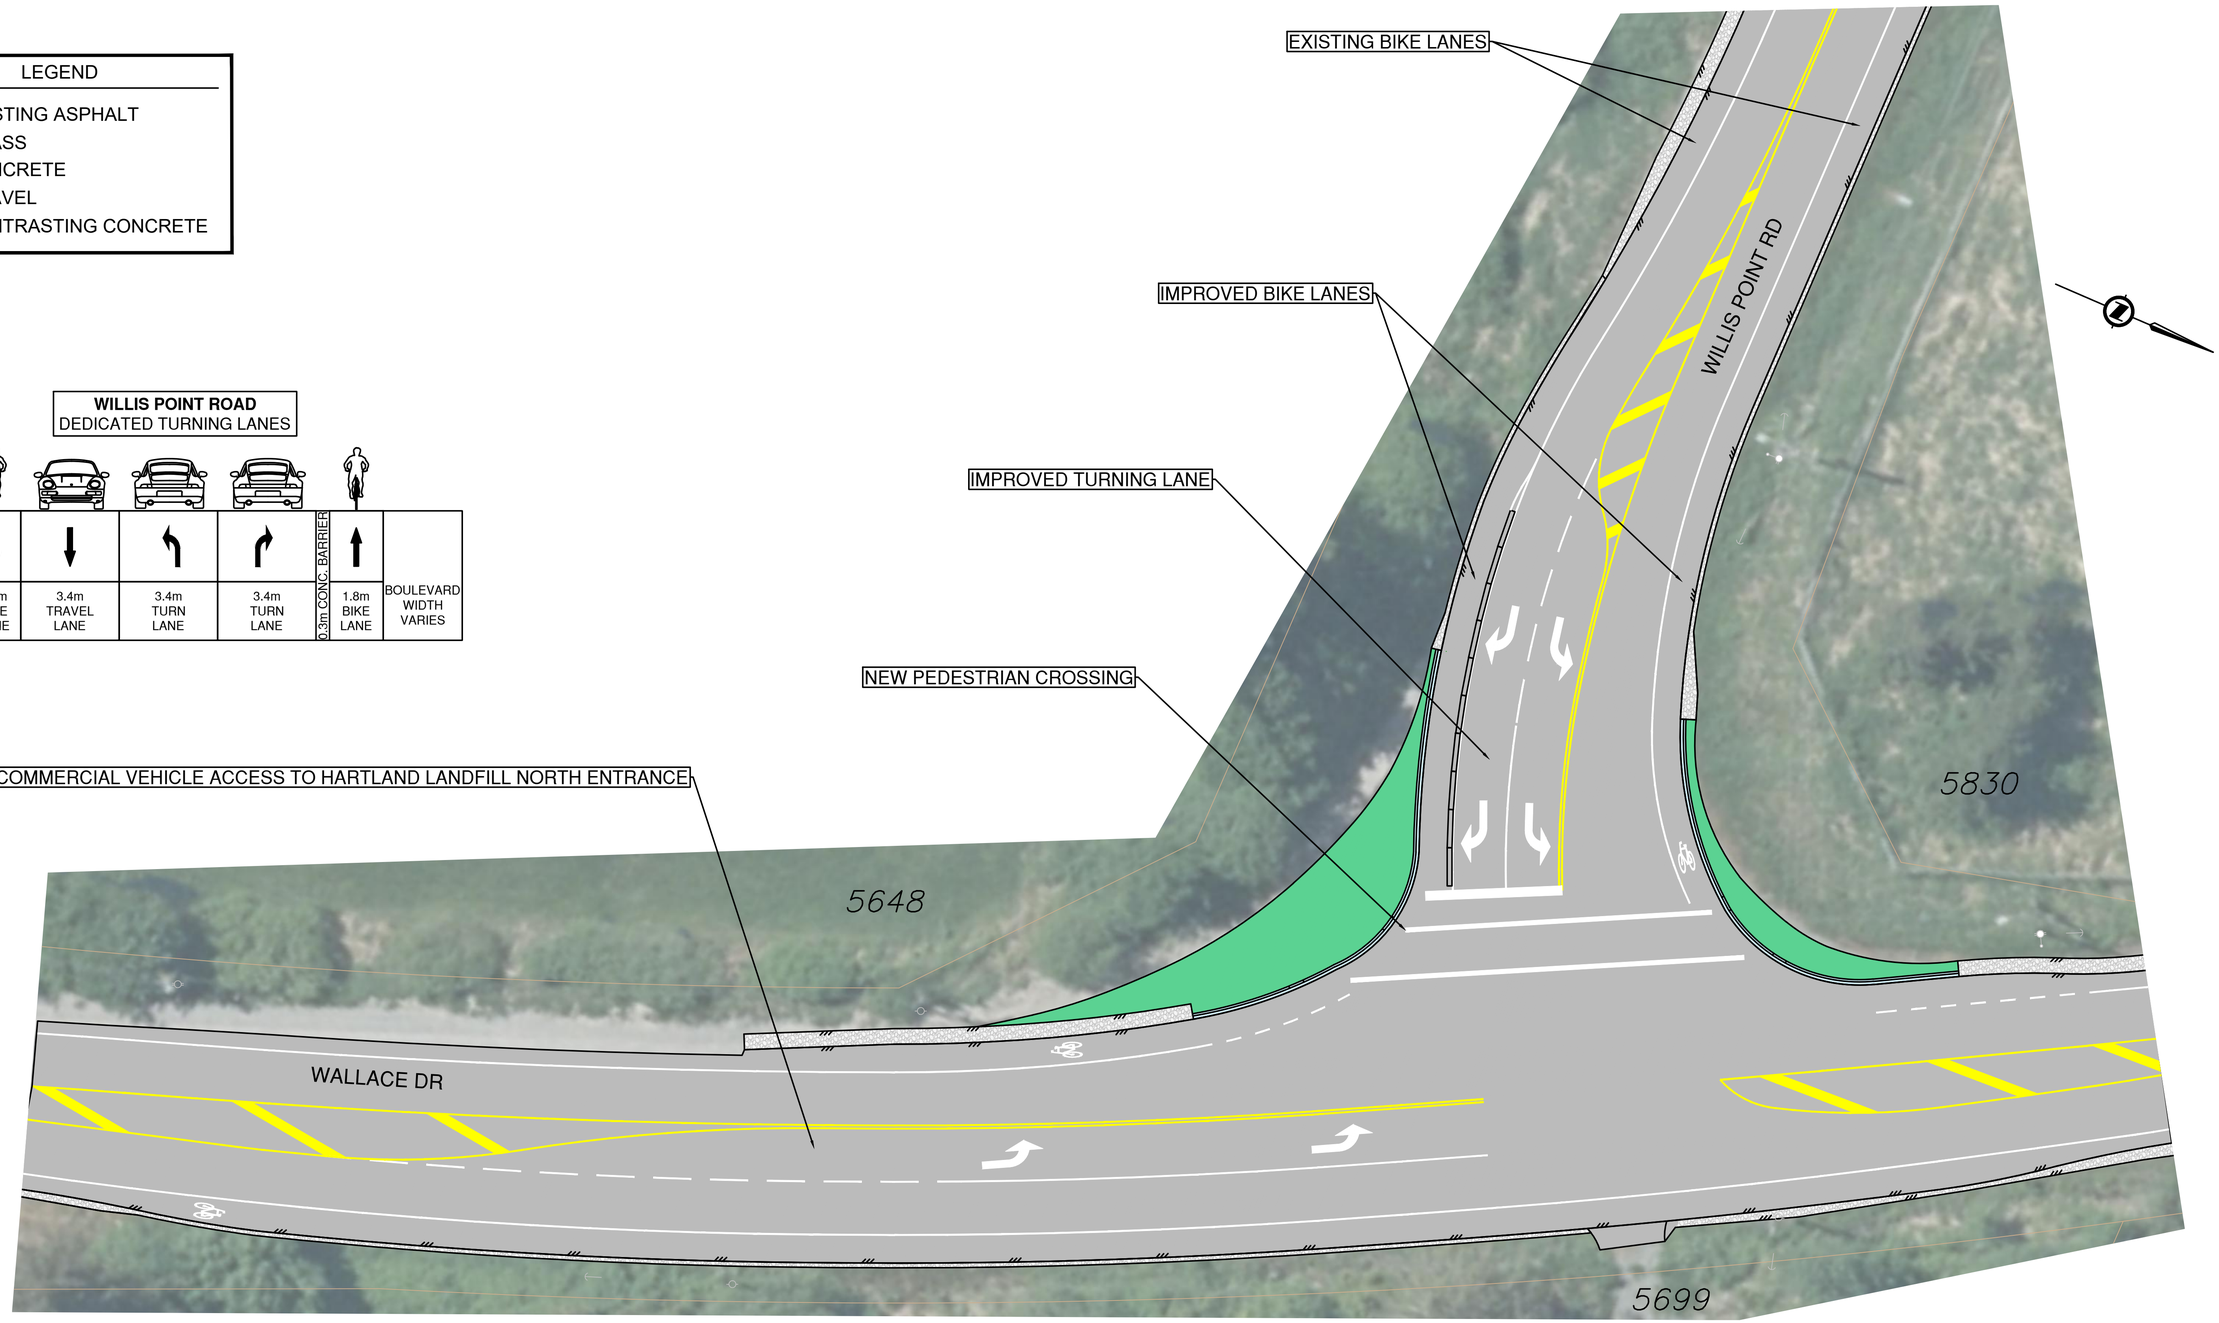

ISL
1051 Vancouver St, Victoria, BC V8V 3k3
T: (250)361-3230 F: (604)629-5756

WALLACE DRIVE AND WILLIS POINT ROAD

CRD
Making a difference...together

HARTLAND AREA TRANSPORTATION IMPROVEMENTS

PLAN - MAY 2024

NOT TO SCALE

SHT. No. 3 OF 3

G:\PROJECTS\33\00\33800\33614_CRD_HARTLAND_IMPROVED_INTERSECTIONS\02_CADD\20_DRAFTING\202_PRODUCTION\240417_HARTLAND_W_SAANICH_PUBLIC_INFO_PLOT_33814.DWG
PLOT DATE: May 15, 2024